




 

PROJECT # R3BVAR-S0-051 | PIN 134727.01

RECOMMENDED
ALTERNATIVE

~ SUBJECT TO CHANGE ~ SEPT. 2025 ~

0 100 200 300

SHEET 1 OF 22

- LEGEND
- GENERAL PURPOSE - OUTER EDGE OF TRAVELED WAY
 - GENERAL PURPOSE - INNER EDGE OF TRAVELED WAY
 - GENERAL PURPOSE - TAPERMERGE LINES
 - CHOICE LANES - EDGE OF TRAVELED WAY
 - CHOICE LANES - LANE LINES
 - CHOICE LANES - EDGE OF SHOULDER
 - CHOICE LANES - TAPERMERGE LINES
 - PROPOSED CONCRETE BARRIER
 - PROPOSED RETAINING WALLS
 - ROADWAYS TO BE REMOVED
 - PROPOSED NEW GENERAL PURPOSE ROADWAY PAVEMENT
 - PROPOSED NEW CHOICE LANE ROADWAY PAVEMENT
 - PROPOSED NEW OR WIDENED GENERAL PURPOSE BRIDGE
 - PROPOSED NEW CHOICE LANE BRIDGE





PROJECT # R3BVAR-S0-051 | PIN 134727.01



RECOMMENDED PREFERRED ALTERNATIVE

~ SUBJECT TO CHANGE ~ SEPT. 2025 ~

0 100 200 300

SHEET 2 OF 22

- LEGEND
- GENERAL PURPOSE - OUTER EDGE OF TRAVELED WAY
 - GENERAL PURPOSE - INNER EDGE OF TRAVELED WAY
 - GENERAL PURPOSE - TAPERED MERGE LINES
 - CHOICE LANES - EDGE OF TRAVELED WAY
 - CHOICE LANES - LANE LINES
 - CHOICE LANES - EDGE OF SHOULDER
 - CHOICE LANES - TAPERED MERGE LINES
 - PROPOSED CONCRETE BARRIER
 - PROPOSED RETAINING WALLS
 - ROADWAYS TO BE REMOVED
 - PROPOSED NEW GENERAL PURPOSE ROADWAY PAVEMENT
 - PROPOSED NEW CHOICE LANE ROADWAY PAVEMENT
 - PROPOSED NEW OR WIDENED GENERAL PURPOSE BRIDGE
 - PROPOSED NEW CHOICE LANE BRIDGE

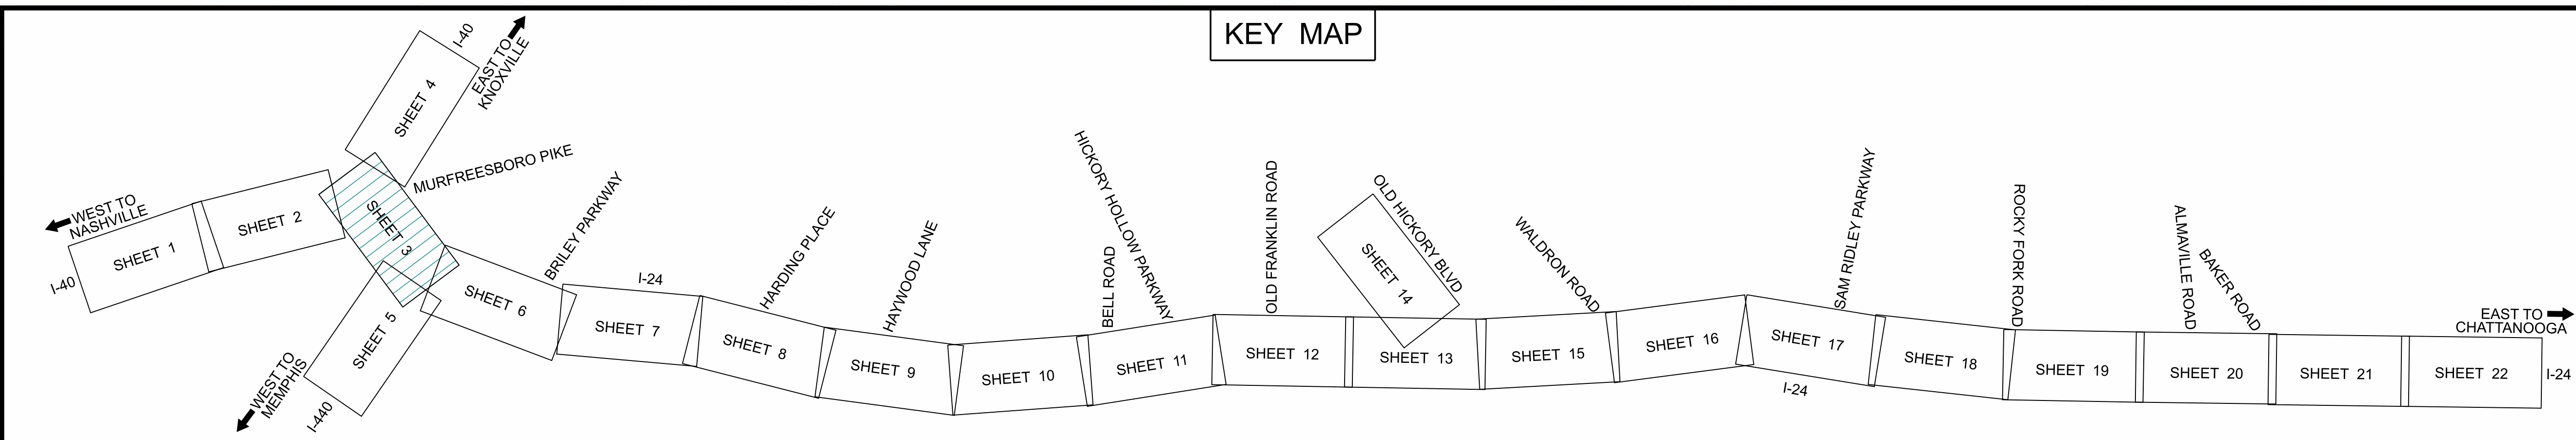 

LEGEND

- GENERAL PURPOSE - OUTER EDGE OF TRAVELED WAY
- GENERAL PURPOSE - INNER EDGE OF TRAVELED WAY
- GENERAL PURPOSE - TAPERMERGE LINES
- CHOICE LANES - EDGE OF TRAVELED WAY
- CHOICE LANES - LANE LINES
- CHOICE LANES - EDGE OF SHOULDER
- CHOICE LANES - TAPERMERGE LINES
- PROPOSED CONCRETE BARRIER
- PROPOSED RETAINING WALLS
- ROADWAYS TO BE REMOVED
- PROPOSED NEW GENERAL PURPOSE ROADWAY PAVEMENT
- PROPOSED NEW CHOICE LANE ROADWAY PAVEMENT
- PROPOSED NEW OR WIDENED GENERAL PURPOSE BRIDGE
- PROPOSED NEW CHOICE LANE BRIDGE

CHOICE LANES
I-24 Southeast

TN **TDOT**
Department of Transportation



PROJECT # R3BVAR-S0-051 | PIN 134727.01

RECOMMENDED PREFERRED ALTERNATIVE

~ SUBJECT TO CHANGE - SEPT. 2025 ~

0 100 200 300

SHEET 3 OF 22

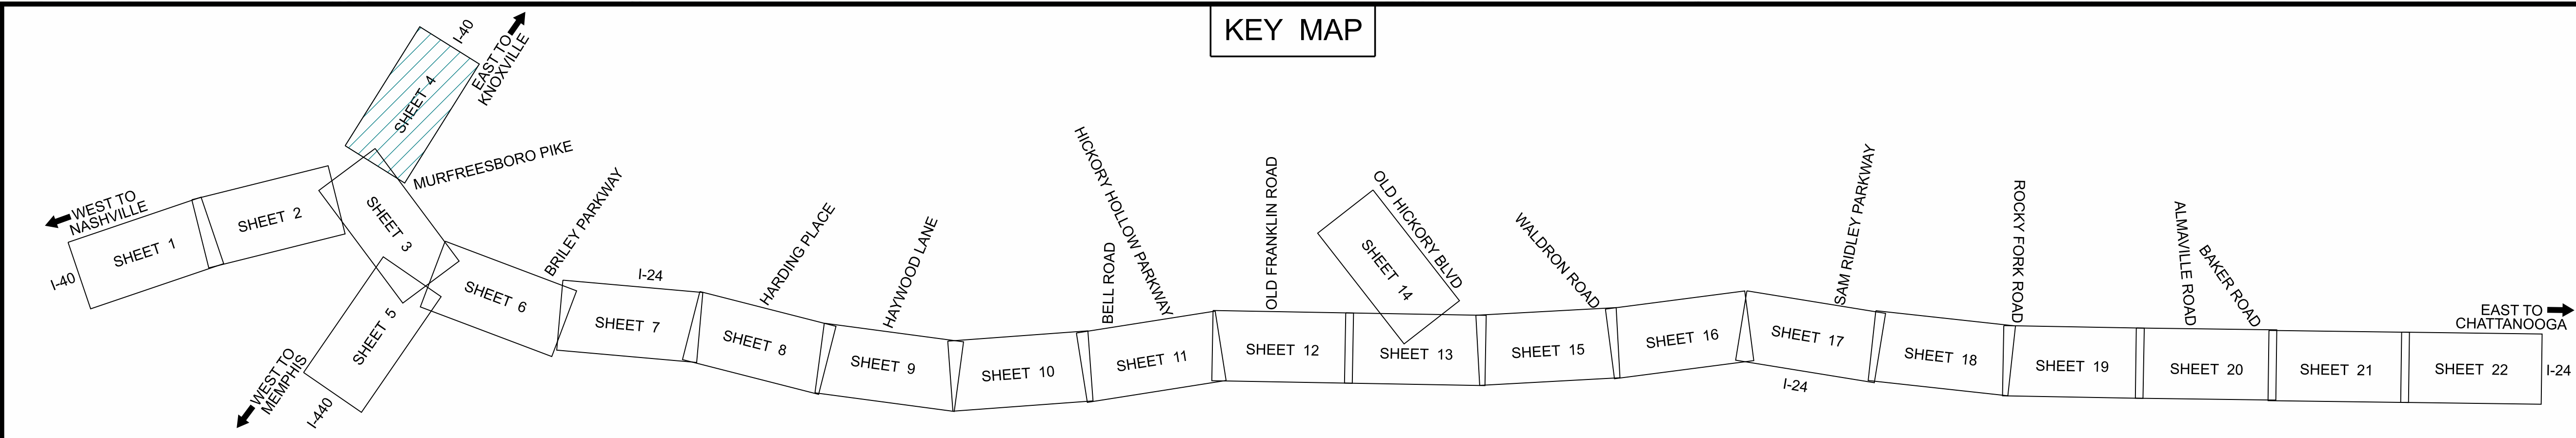 



CHOICE LANES
I-24 Southeast

TN **TDOT**
Department of Transportation

PROJECT # R3BVAR-S0-051 | PIN 134727.01
RECOMMENDED PREFERRED
ALTERNATIVE
~ SUBJECT TO CHANGE ~ SEPT. 2025 ~
SHEET 4 OF 22

0 100 200 300

- LEGEND
- GENERAL PURPOSE - OUTER EDGE OF TRAVELED WAY
 - GENERAL PURPOSE - INNER EDGE OF TRAVELED WAY
 - GENERAL PURPOSE - TAPER/MERGE LINES
 - CHOICE LANES - EDGE OF TRAVELED WAY
 - CHOICE LANES - LANE LINES
 - CHOICE LANES - EDGE OF SHOULDER
 - CHOICE LANES - TAPER/MERGE LINES
 - PROPOSED CONCRETE BARRIER
 - PROPOSED RETAINING WALLS
 - ROADWAYS TO BE REMOVED
 - PROPOSED NEW GENERAL PURPOSE ROADWAY PAVEMENT
 - PROPOSED NEW CHOICE LANE ROADWAY PAVEMENT
 - PROPOSED NEW OR WIDENED GENERAL PURPOSE BRIDGE
 - PROPOSED NEW CHOICE LANE BRIDGE

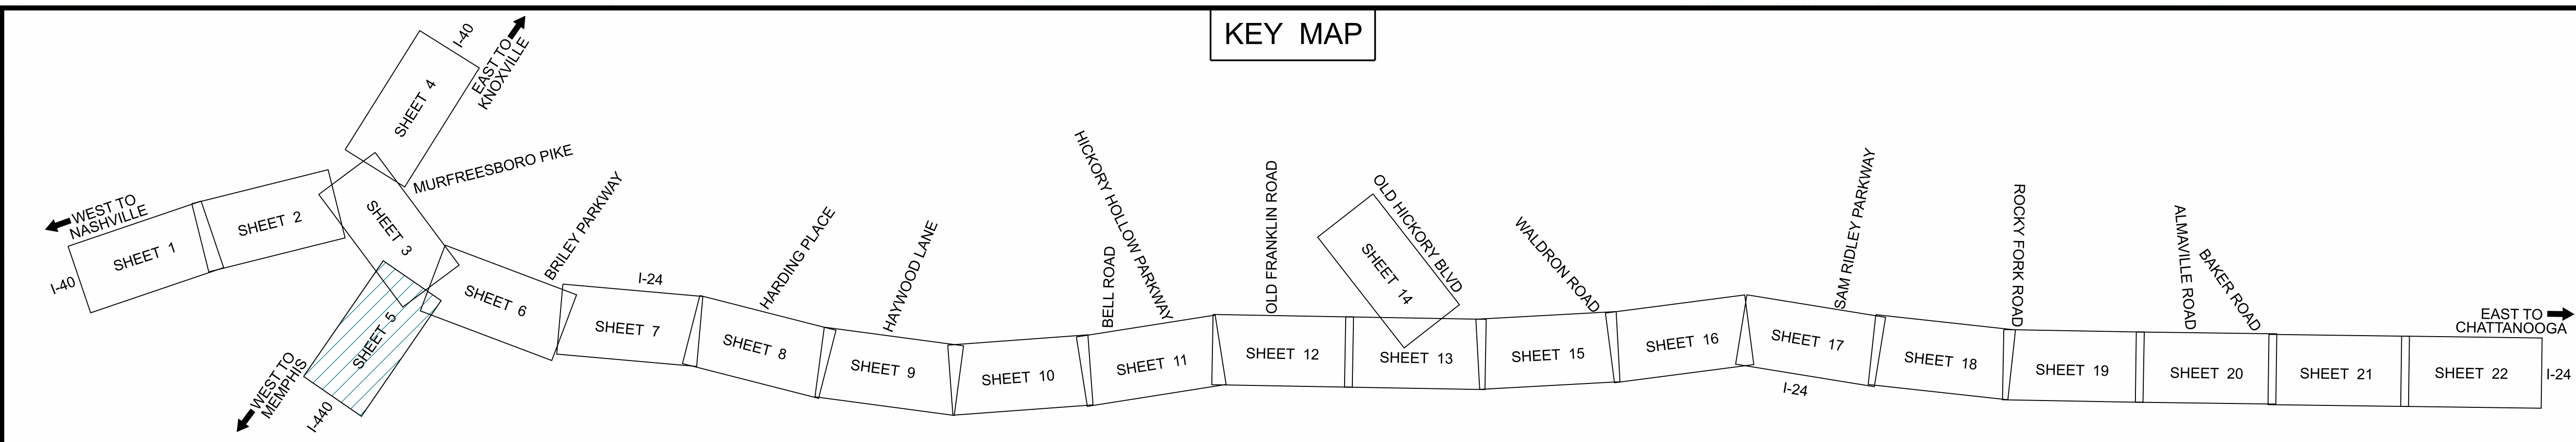 



PROJECT # R3BVAR-S0-051 | PIN 134727.01



RECOMMENDED PREFERRED ALTERNATIVE

~ SUBJECT TO CHANGE ~ SEPT. 2025 ~

0 100 200 300

SHEET 5 OF 22

- LEGEND
- GENERAL PURPOSE - OUTER EDGE OF TRAVELED WAY
 - GENERAL PURPOSE - INNER EDGE OF TRAVELED WAY
 - GENERAL PURPOSE - TAPER/EDGE LINES
 - CHOICE LANES - EDGE OF TRAVELED WAY
 - CHOICE LANES - LANE LINES
 - CHOICE LANES - EDGE OF SHOULDER
 - CHOICE LANES - TAPER/EDGE LINES
 - PROPOSED CONCRETE BARRIER
 - PROPOSED RETAINING WALLS
 - ROADWAYS TO BE REMOVED
 - PROPOSED NEW GENERAL PURPOSE ROADWAY PAVEMENT
 - PROPOSED NEW CHOICE LANE ROADWAY PAVEMENT
 - PROPOSED NEW OR WIDENED GENERAL PURPOSE BRIDGE
 - PROPOSED NEW CHOICE LANE BRIDGE

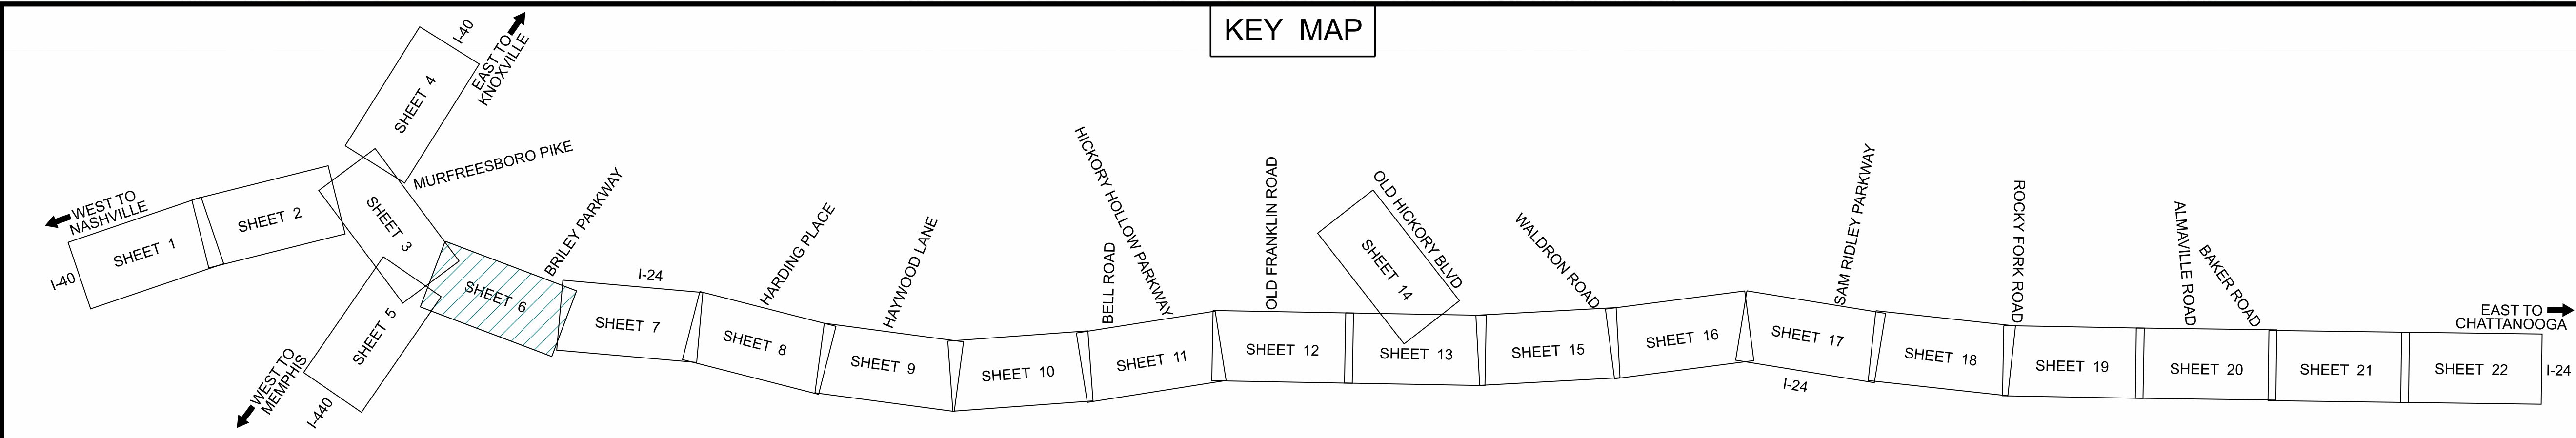 



CHOICE LANES
I-24 Southeast

TN TDOT
Department of Transportation

PROJECT # R3BVAR-S0-051 | PIN 134727.01
RECOMMENDED PREFERRED ALTERNATIVE
~ SUBJECT TO CHANGE – SEPT. 2025 ~
SHEET 6 OF 22

0 100 200 300

- LEGEND**
- GENERAL PURPOSE - OUTER EDGE OF TRAVELED WAY
 - GENERAL PURPOSE - INNER EDGE OF TRAVELED WAY
 - GENERAL PURPOSE - TAPER/MERGE LINES
 - CHOICE LANES - EDGE OF TRAVELED WAY
 - CHOICE LANES - LANE LINES
 - CHOICE LANES - EDGE OF SHOULDER
 - CHOICE LANES - TAPER/MERGE LINES
 - PROPOSED CONCRETE BARRIER
 - PROPOSED RETAINING WALLS
 - ROADWAYS TO BE REMOVED
 - PROPOSED NEW GENERAL PURPOSE ROADWAY PAVEMENT
 - PROPOSED NEW CHOICE LANE ROADWAY PAVEMENT
 - PROPOSED NEW OR WIDENED GENERAL PURPOSE BRIDGE
 - PROPOSED NEW CHOICE LANE BRIDGE

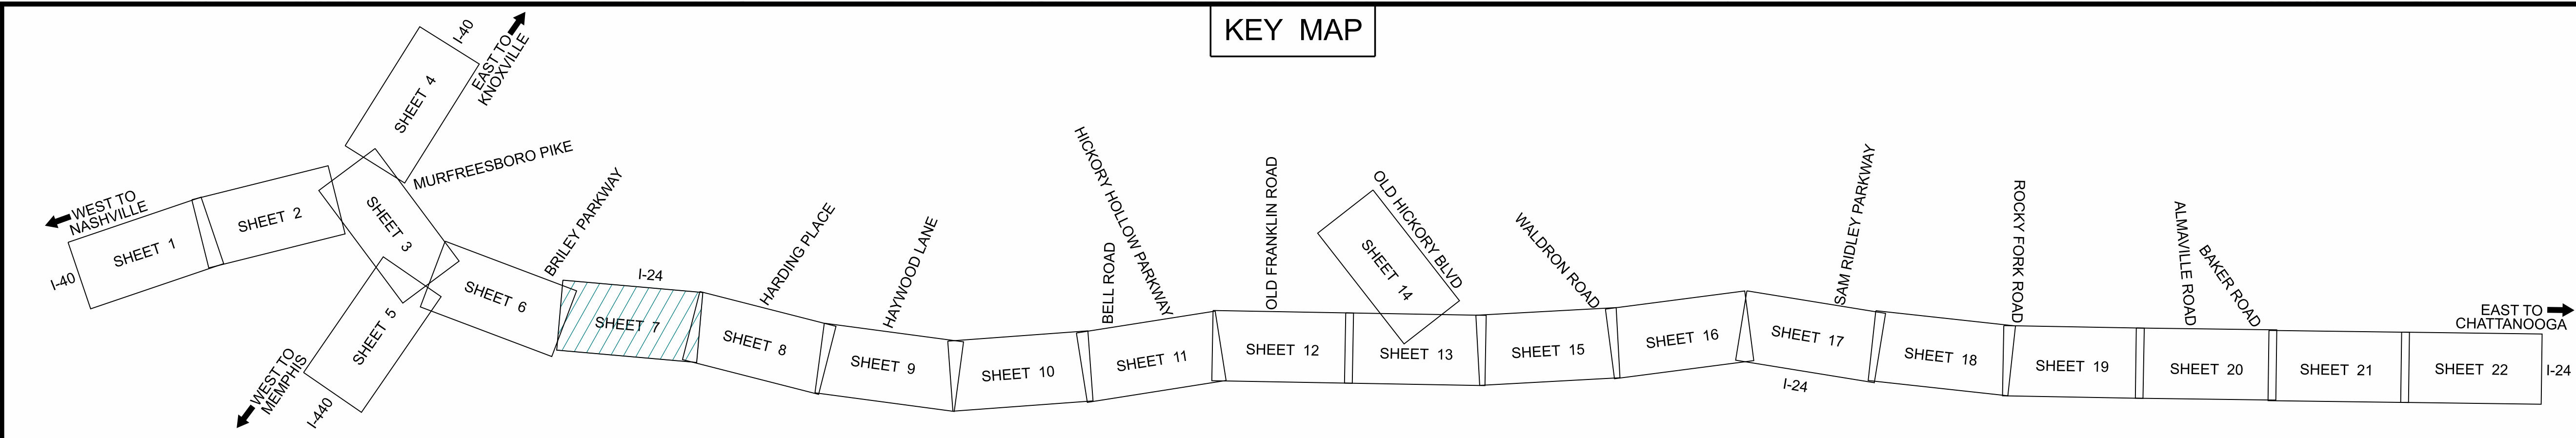 





PROJECT # R3BVAR-S0-051 | PIN 134727.01
RECOMMENDED PREFERRED
ALTERNATIVE
~ SUBJECT TO CHANGE – SEPT. 2025 ~
SHEET 7 OF 22

0 100 200 300

LEGEND

- GENERAL PURPOSE - OUTER EDGE OF TRAVELED WAY
- GENERAL PURPOSE - LANE LINES
- GENERAL PURPOSE - INNER EDGE OF TRAVELED WAY
- GENERAL PURPOSE - TAPERMERGE LINES
- CHOICE LANES - EDGE OF TRAVELED WAY
- CHOICE LANES - LANE LINES
- CHOICE LANES - EDGE OF SHOULDER
- CHOICE LANES - TAPERMERGE LINES
- PROPOSED CONCRETE BARRIERS
- PROPOSED RETAINING WALLS
- ROADWAYS TO BE REMOVED
- PROPOSED NEW GENERAL PURPOSE ROADWAY PAVEMENT
- PROPOSED NEW CHOICE LANE ROADWAY PAVEMENT
- PROPOSED NEW OR WIDENED GENERAL PURPOSE BRIDGE
- PROPOSED NEW CHOICE LANE BRIDGE

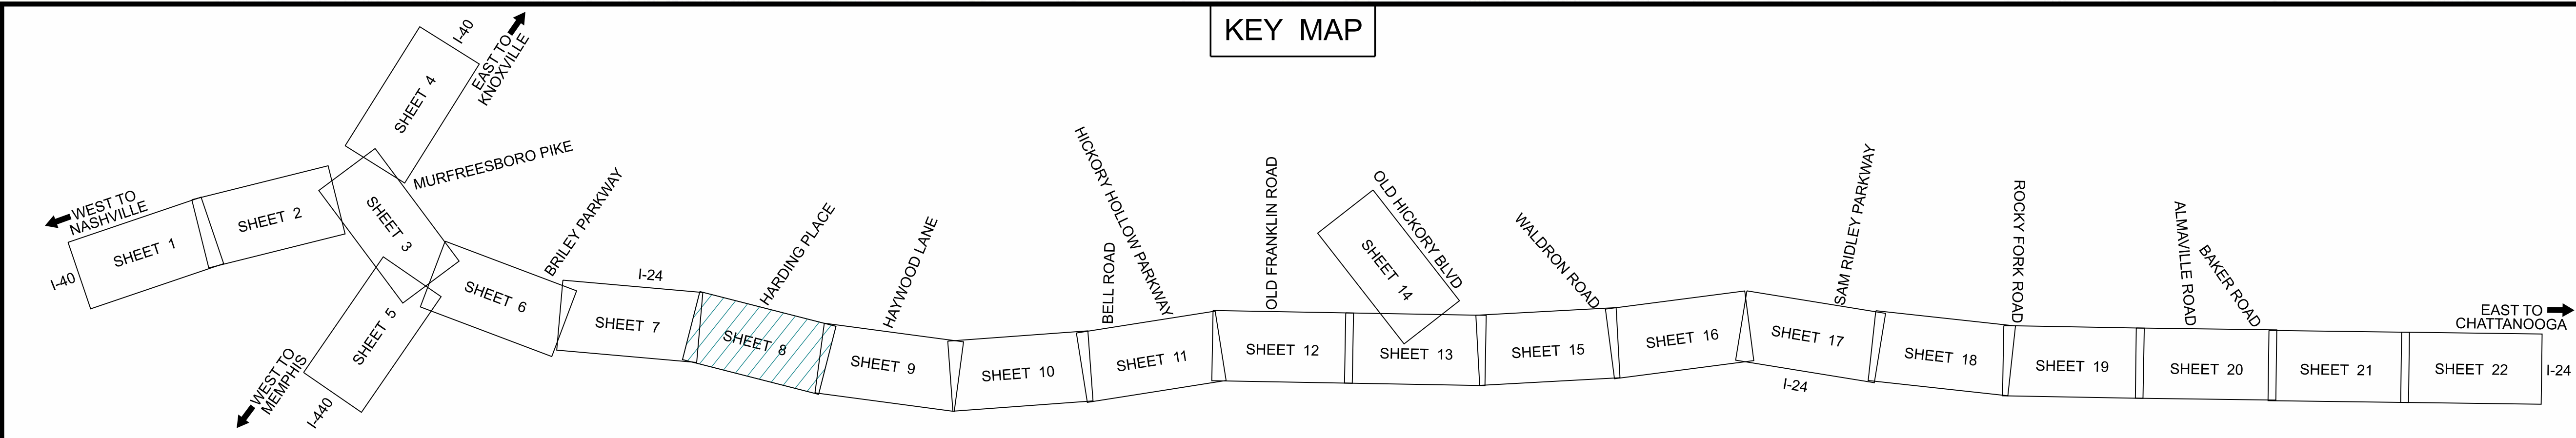 


CHOICE LANES
I-24 Southeast

TN **TDOT**
Department of Transportation

PROJECT # R3BVAR-S0-051 | PIN 134727.01
RECOMMENDED PREFERRED ALTERNATIVE
~ SUBJECT TO CHANGE ~ SEPT. 2025 ~
SHEET 8 OF 22

0 100 200 300

- LEGEND
- GENERAL PURPOSE - OUTER EDGE OF TRAVELED WAY
 - GENERAL PURPOSE - INNER EDGE OF TRAVELED WAY
 - GENERAL PURPOSE - TAPER/MERGE LINES
 - CHOICE LANES - EDGE OF TRAVELED WAY
 - CHOICE LANES - LANE LINES
 - CHOICE LANES - EDGE OF SHOULDER
 - CHOICE LANES - TAPER/MERGE LINES
 - PROPOSED CONCRETE BARRIER
 - PROPOSED RETAINING WALLS
 - ROADWAYS TO BE REMOVED
 - PROPOSED NEW GENERAL PURPOSE ROADWAY PAVEMENT
 - PROPOSED NEW CHOICE LANE ROADWAY PAVEMENT
 - PROPOSED NEW OR WIDENED GENERAL PURPOSE BRIDGE
 - PROPOSED NEW CHOICE LANE BRIDGE

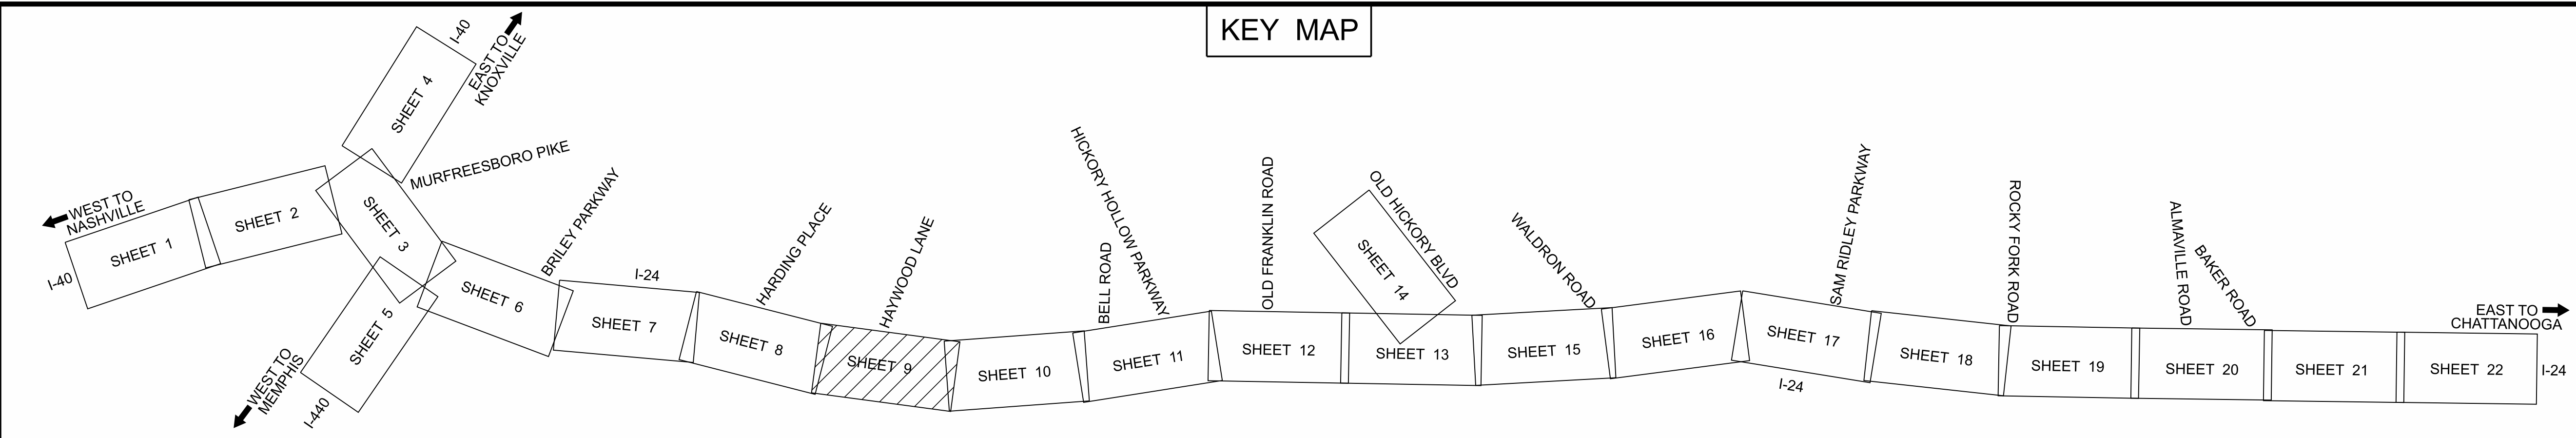




PROJECT # R3BVAR-S0-051 | PIN 134727.01
RECOMMENDED PREFERRED
ALTERNATIVE
~ SUBJECT TO CHANGE ~ SEPT. 2025 ~

0 100 200 300
SHEET 9 OF 22

LEGEND

- GENERAL PURPOSE - OUTER EDGE OF TRAVELED WAY
- GENERAL PURPOSE - INNER EDGE OF TRAVELED WAY
- GENERAL PURPOSE - TAPERMERGE LINES
- CHOICE LANES - EDGE OF TRAVELED WAY
- CHOICE LANES - LANE LINES
- CHOICE LANES - EDGE OF SHOULDER
- CHOICE LANES - TAPERMERGE LINES
- PROPOSED CONCRETE BARRIER
- PROPOSED RETAINING WALLS
- ROADWAYS TO BE REMOVED
- PROPOSED NEW GENERAL PURPOSE ROADWAY PAVEMENT
- PROPOSED NEW CHOICE LANE ROADWAY PAVEMENT
- PROPOSED NEW OR WIDENED GENERAL PURPOSE BRIDGE
- PROPOSED NEW CHOICE LANE BRIDGE

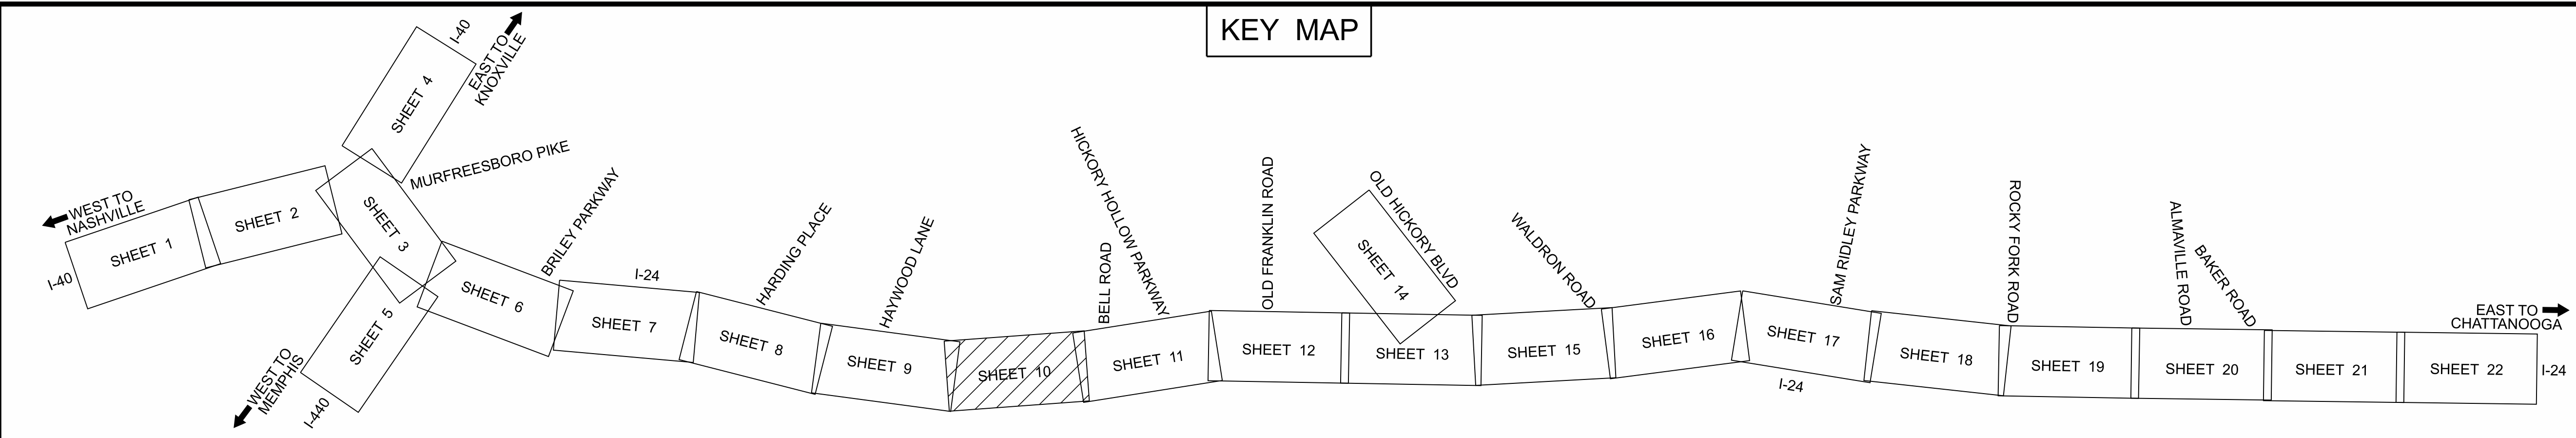



PROJECT # R3BVAR-S0-051 | PIN 134727.01

RECOMMENDED PREFERRED

ALTERNATIVE

~ SUBJECT TO CHANGE ~ SEPT. 2025 ~

0 100 200 300

SHEET 10 OF 22

LEGEND

GENERAL PURPOSE - OUTER EDGE OF TRAVELED WAY

GENERAL PURPOSE - LANE LINES

GENERAL PURPOSE - INNER EDGE OF TRAVELED WAY

GENERAL PURPOSE - TAPERMERGE LINES

CHOICE LANES - EDGE OF TRAVELED WAY

CHOICE LANES - LANE LINES

CHOICE LANES - EDGE OF SHOULDER

CHOICE LANES - TAPERMERGE LINES

PROPOSED CONCRETE BARRIER

PROPOSED RETAINING WALLS



ROADWAYS TO BE REMOVED

PROPOSED NEW GENERAL PURPOSE ROADWAY PAVEMENT

PROPOSED NEW CHOICE LANE ROADWAY PAVEMENT

PROPOSED NEW OR WIDENED GENERAL PURPOSE BRIDGE

PROPOSED NEW CHOICE LANE BRIDGE

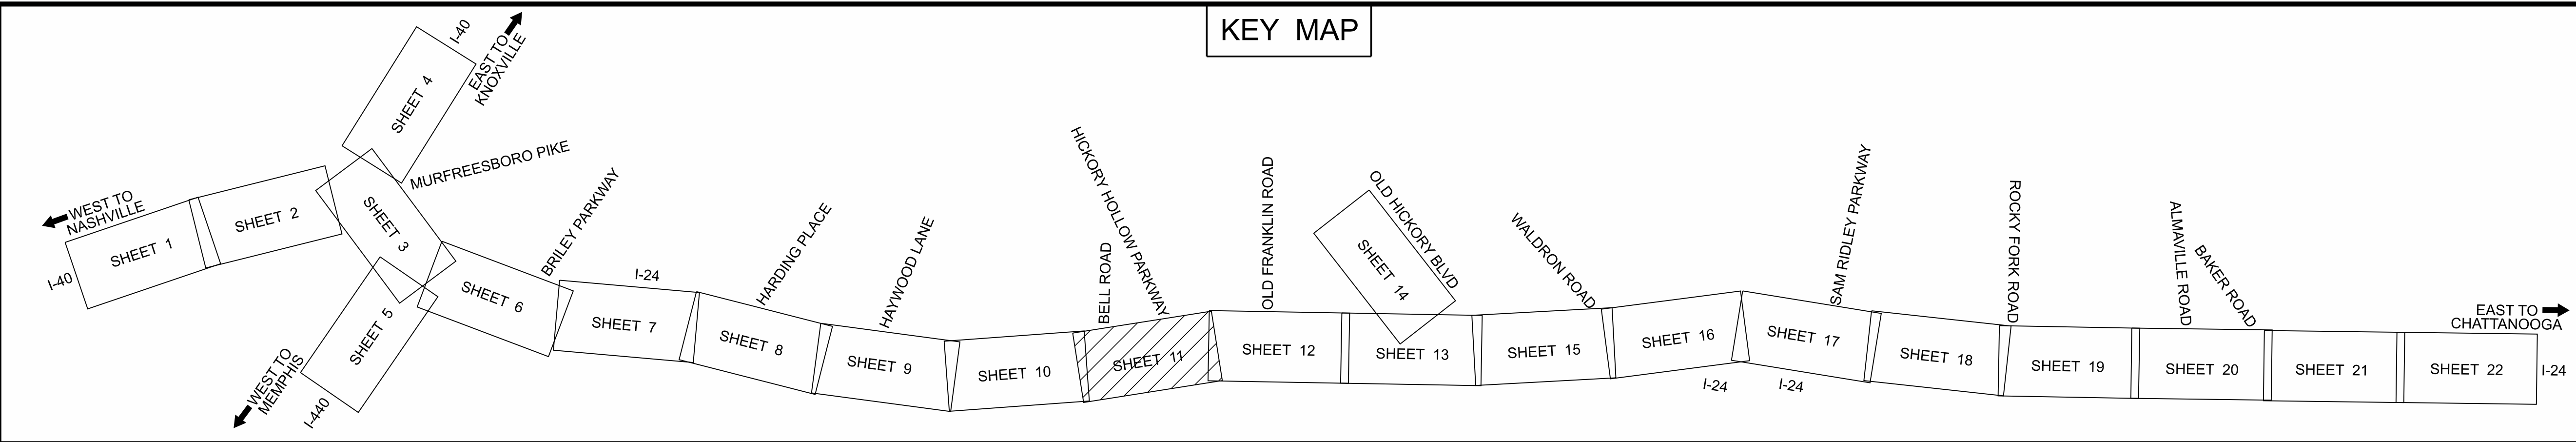 



PROJECT # R3BVAR-S0-051 | PIN 134727.01


RECOMMENDED PREFERRED

ALTERNATIVE

~ SUBJECT TO CHANGE ~ SEPT. 2025 ~

SHEET 11 OF 22

- LEGEND
- GENERAL PURPOSE - OUTER EDGE OF TRAVELED WAY
 - GENERAL PURPOSE - INNER EDGE OF TRAVELED WAY
 - GENERAL PURPOSE - TAPER/EMERGE LINES
 - CHOICE LANES - EDGE OF TRAVELED WAY
 - CHOICE LANES - LANE LINES
 - CHOICE LANES - EDGE OF SHOULDER
 - CHOICE LANES - TAPER/EMERGE LINES
 - PROPOSED CONCRETE BARRIER
 - PROPOSED RETAINING WALLS
 - ROADWAYS TO BE REMOVED
 - PROPOSED NEW GENERAL PURPOSE ROADWAY PAVEMENT
 - PROPOSED NEW CHOICE LANE ROADWAY PAVEMENT
 - PROPOSED NEW OR WIDENED GENERAL PURPOSE BRIDGE
 - PROPOSED NEW CHOICE LANE BRIDGE

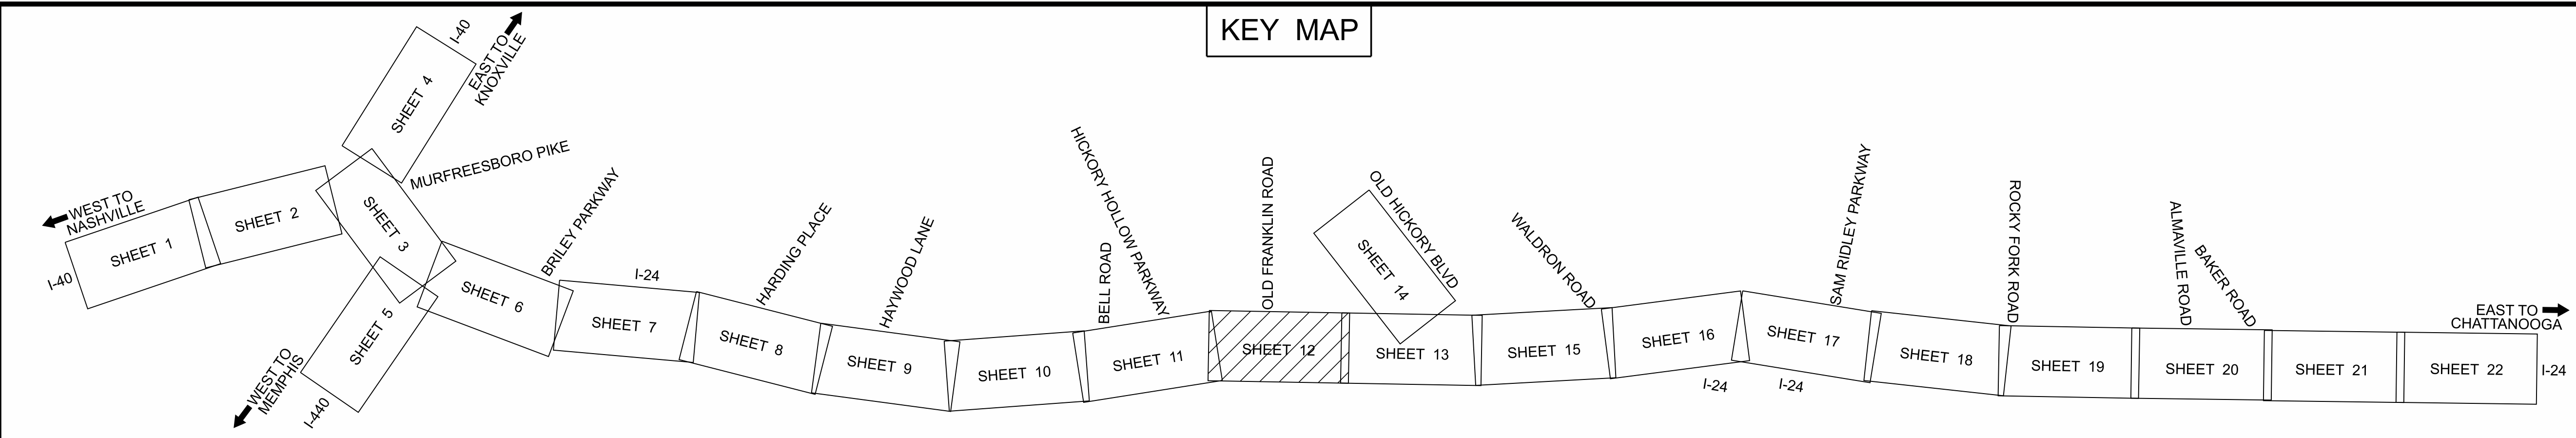



PROJECT # R3BVAR-S0-051 | PIN 134727.01
RECOMMENDED PREFERRED
ALTERNATIVE
~ SUBJECT TO CHANGE ~ SEPT. 2025 ~
SHEET 12 OF 22



0 100 200 300

LEGEND

- GENERAL PURPOSE - OUTER EDGE OF TRAVELED WAY
- GENERAL PURPOSE - LANE LINES
- GENERAL PURPOSE - INNER EDGE OF TRAVELED WAY
- GENERAL PURPOSE - TAPERMERGE LINES
- CHOICE LINES - EDGE OF TRAVELED WAY
- CHOICE LANES - LANE LINES
- CHOICE LANES - EDGE OF SHOULDER
- CHOICE LANES - TAPERMERGE LINES
- PROPOSED CONCRETE BARRIER
- PROPOSED RETAINING WALLS
- ROADWAYS TO BE REMOVED
- PROPOSED NEW GENERAL PURPOSE ROADWAY PAVEMENT
- PROPOSED NEW CHOICE LANE ROADWAY PAVEMENT
- PROPOSED NEW OR WIDENED GENERAL PURPOSE BRIDGE
- PROPOSED NEW CHOICE LANE BRIDGE

MATCHLINE SEE SHEET NO. 11

MATCHLINE SEE SHEET NO. 13

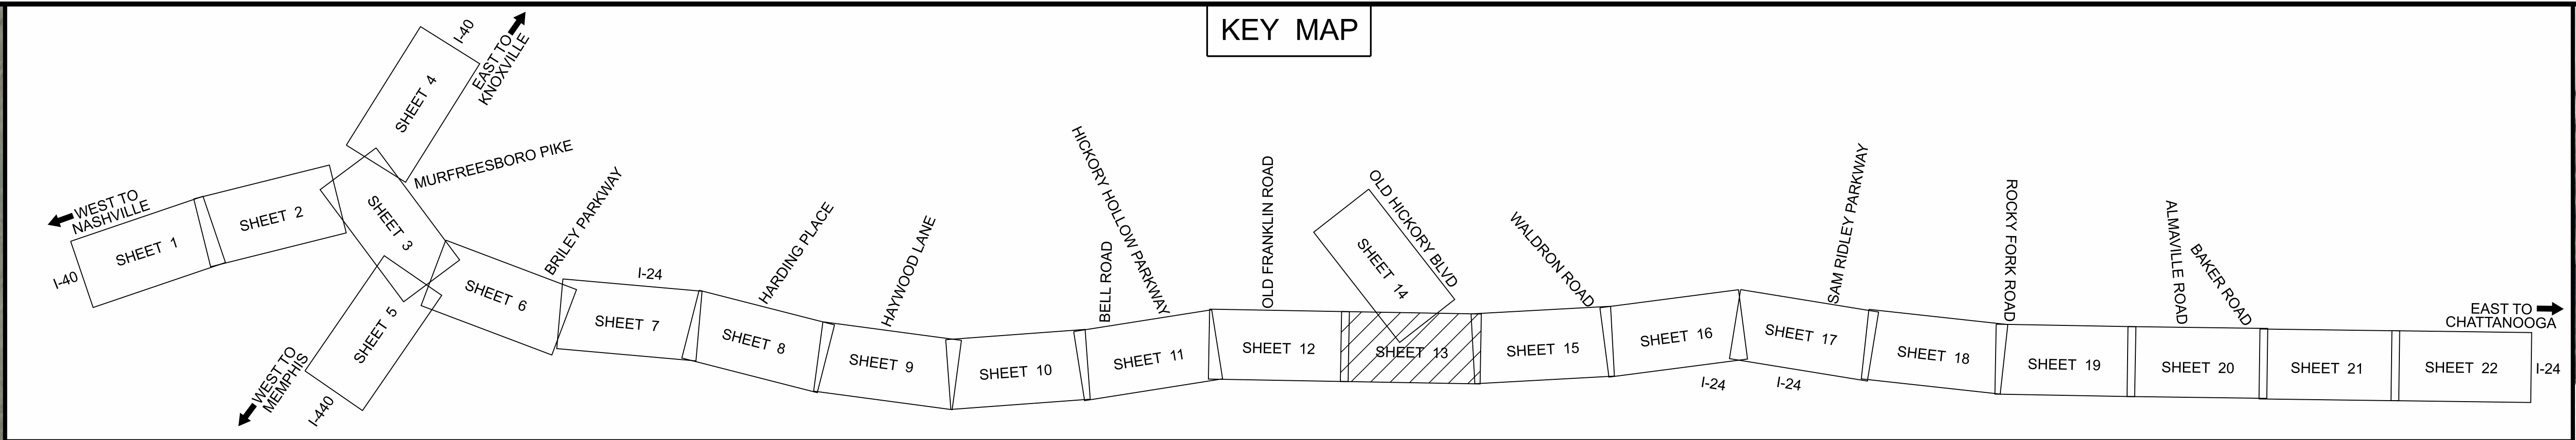 



PROJECT # R3BVAR-S0-051 | PIN 134727.01
RECOMMENDED PREFERRED
ALTERNATIVE
~ SUBJECT TO CHANGE ~ SEPT. 2025 ~
SHEET 13 OF 22

LEGEND

- GENERAL PURPOSE - OUTER EDGE OF TRAVELED WAY
- GENERAL PURPOSE - INNER EDGE OF TRAVELED WAY
- GENERAL PURPOSE - TAPERMERGE LINES
- CHOICE LANES - EDGE OF TRAVELED WAY
- CHOICE LANES - LANE LINES
- CHOICE LANES - EDGE OF SHOULDER
- CHOICE LANES - TAPERMERGE LINES
- PROPOSED CONCRETE BARRIER
- PROPOSED RETAINING WALLS
- ROADWAYS TO BE REMOVED
- PROPOSED NEW GENERAL PURPOSE ROADWAY PAVEMENT
- PROPOSED NEW CHOICE LANE ROADWAY PAVEMENT
- PROPOSED NEW OR WIDENED GENERAL PURPOSE BRIDGE
- PROPOSED NEW CHOICE LANE BRIDGE





PROJECT # R3BVAR-S0-051 | PIN 134727.01

RECOMMENDED PREFERRED


ALTERNATIVE

~ SUBJECT TO CHANGE ~ SEPT. 2025 ~

0 100 200 300

SHEET 15 OF 22

- LEGEND
- GENERAL PURPOSE - OUTER EDGE OF TRAVELED WAY
 - GENERAL PURPOSE - INNER EDGE OF TRAVELED WAY
 - GENERAL PURPOSE - TAPER/EMERGE LINES
 - CHOICE LANES - EDGE OF TRAVELED WAY
 - CHOICE LANES - LANE LINES
 - CHOICE LANES - EDGE OF SHOULDER
 - CHOICE LANES - TAPER/EMERGE LINES
 - PROPOSED CONCRETE BARRIER
 - PROPOSED RETAINING WALLS
 - ROADWAYS TO BE REMOVED
 - PROPOSED NEW GENERAL PURPOSE ROADWAY PAVEMENT
 - PROPOSED NEW CHOICE LANE ROADWAY PAVEMENT
 - PROPOSED NEW OR WIDENED GENERAL PURPOSE BRIDGE
 - PROPOSED NEW CHOICE LANE BRIDGE

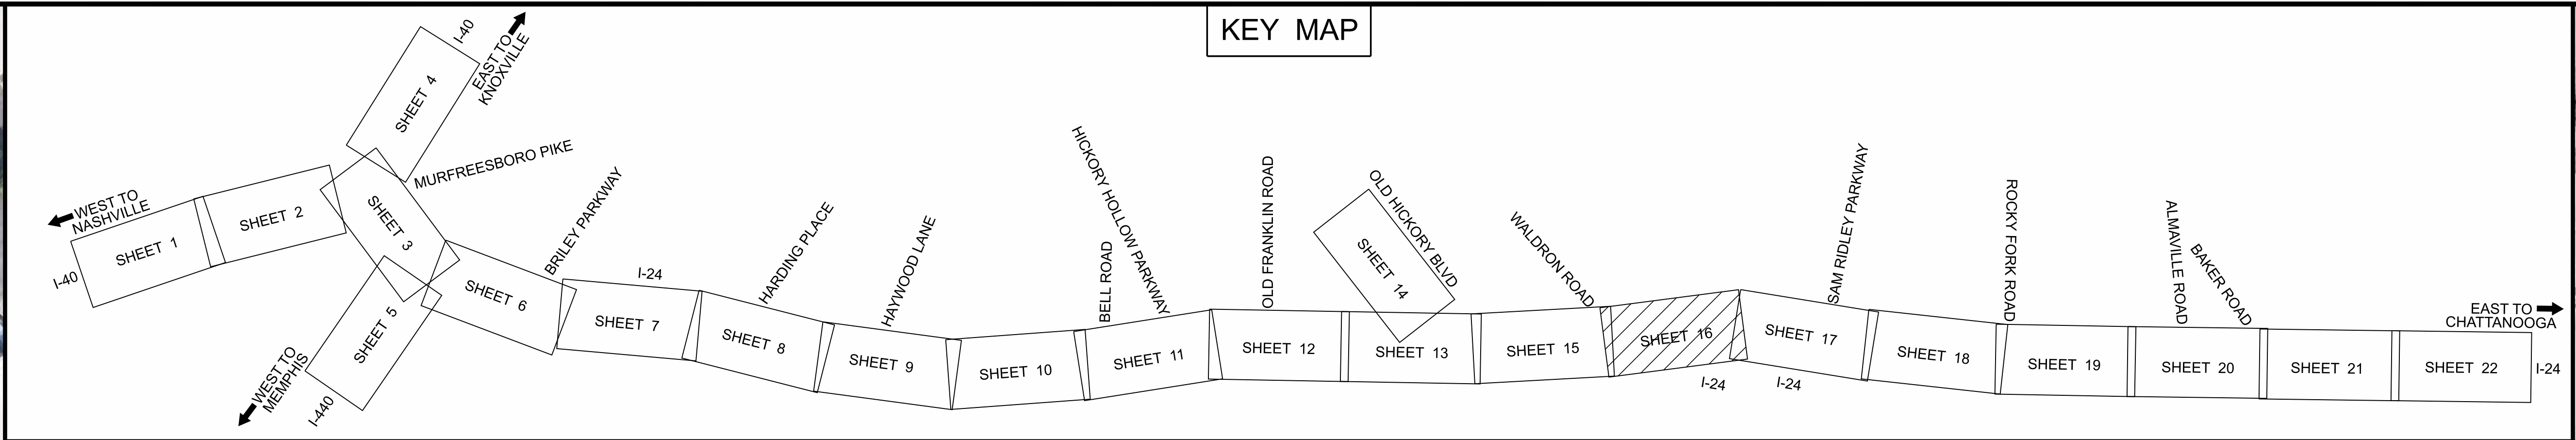




PROJECT # R3BVAR-S0-051 | PIN 134727.01
RECOMMENDED PREFERRED
ALTERNATIVE
~ SUBJECT TO CHANGE ~ SEPT. 2025 ~
SHEET 16 OF 22



LEGEND	
	GENERAL PURPOSE - OUTER EDGE OF TRAVELED WAY
	GENERAL PURPOSE - INNER EDGE OF TRAVELED WAY
	GENERAL PURPOSE - TAPERMERGE LINES
	CHOICE LANES - EDGE OF TRAVELED WAY
	CHOICE LANES - LANE LINES
	CHOICE LANES - EDGE OF SHOULDER
	CHOICE LANES - TAPERMERGE LINES
	PROPOSED CONCRETE BARRIERS
	PROPOSED RETAINING WALLS
	ROADWAYS TO BE REMOVED
	PROPOSED NEW GENERAL PURPOSE ROADWAY PAVEMENT
	PROPOSED NEW CHOICE LANE ROADWAY PAVEMENT
	PROPOSED NEW OR WIDENED GENERAL PURPOSE BRIDGE
	PROPOSED NEW CHOICE LANE BRIDGE

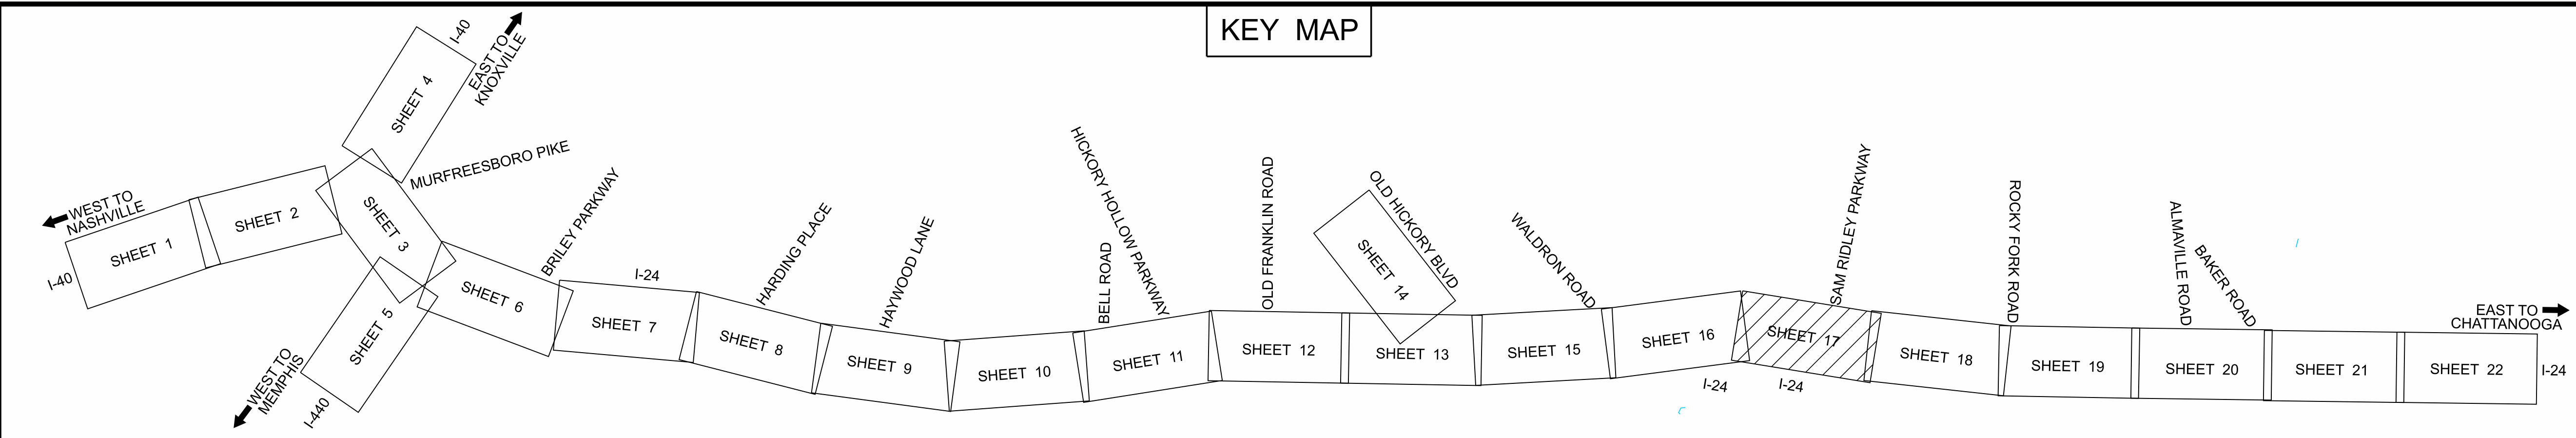



PROJECT # R3BVAR-S0-051 | PIN 134727.01
RECOMMENDED PREFERRED
ALTERNATIVE
~ SUBJECT TO CHANGE ~ SEPT. 2025 ~

0100200300

0100200300

LEGEND

GENERAL PURPOSE - OUTER EDGE OF TRAVELED WAY

GENERAL PURPOSE - INNER EDGE OF TRAVELED WAY

GENERAL PURPOSE - TAPER/MERGE LINES

CHOICE LANES - EDGE OF TRAVELED WAY

CHOICE LANES - LANE LINES

CHOICE LANES - EDGE OF SHOULDER

CHOICE LANES - TAPER/MERGE LINES

PROPOSED CONCRETE BARRIER

PROPOSED RETAINING WALLS

ROADWAYS TO BE REMOVED

PROPOSED NEW GENERAL PURPOSE ROADWAY PAVEMENT

PROPOSED NEW CHOICE LANE ROADWAY PAVEMENT

PROPOSED NEW OR WIDENED GENERAL PURPOSE BRIDGE


PROPOSED NEW CHOICE LANE BRIDGE

WATCH LINE - SEE SHEET NO. 16

WATCH LINE - SEE SHEET NO. 18





RUSH TRUCK CENTERS


SMYRNA FIRE STATION

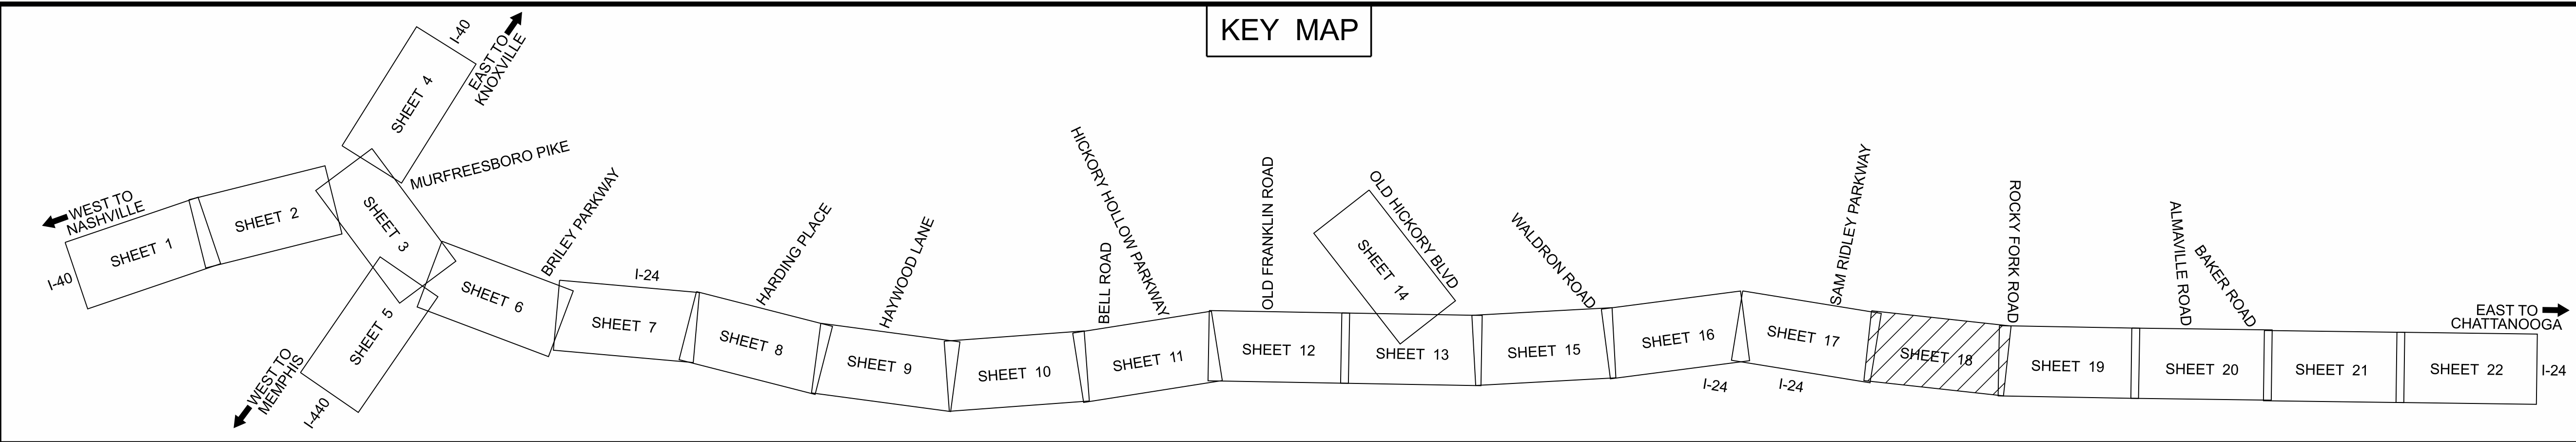



PROJECT # R3BVAR-S0-051 | PIN 134727.01
RECOMMENDED PERFERRED
ALTERNATIVE
~ SUBJECT TO CHANGE – SEPT. 2025 ~
SHEET 18 OF 22

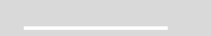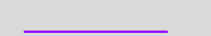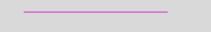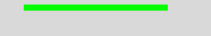LEGEND	
	GENERAL PURPOSE - OUTER EDGE OF TRAVELED WAY
	GENERAL PURPOSE - LANE LINES
	GENERAL PURPOSE - INNER EDGE OF TRAVELED WAY
	CHOICE LINES - EDGE OF TRAVELED WAY
	CHOICE LANES - LANE LINES
	CHOICE LANES - EDGE OF SHOULDER
	CHOICE LANES - TAPER MERGE LINES
	PROPOSED CONCRETE BARRIER
	PROPOSED RETAINING WALLS
	ROADWAYS TO BE REMOVED
	PROPOSED NEW GENERAL PURPOSE ROADWAY PAVEMENT
	PROPOSED NEW CHOICE LANE ROADWAY PAVEMENT
	PROPOSED NEW OR WIDENED GENERAL PURPOSE BRIDGE
	PROPOSED NEW CHOICE LANE BRIDGE

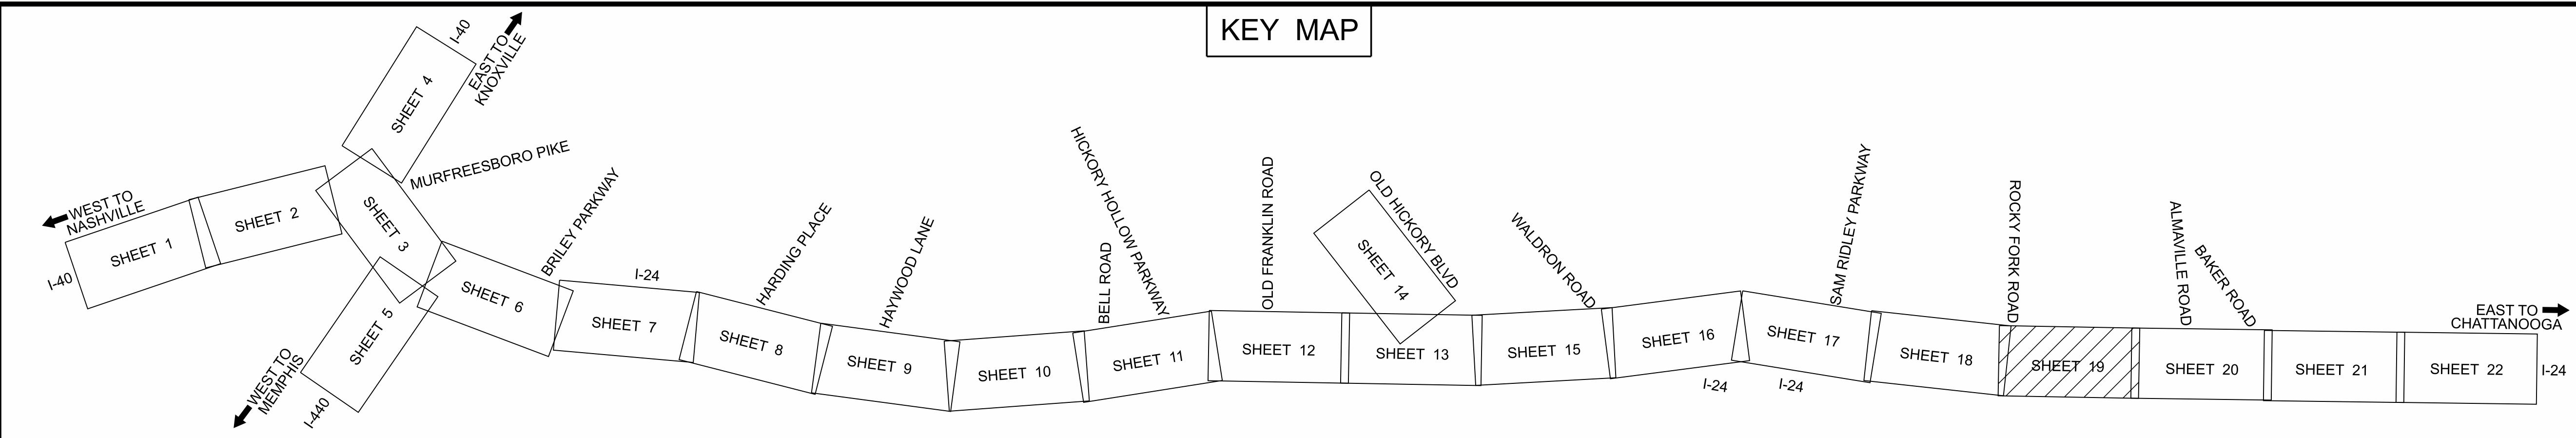


CHOICE LANES
I-24 Southeast

TN **TDOT**
Department of Transportation

PROJECT # R3BVAR-S0-051 | PIN 134727.01
RECOMMENDED PREFERRED ALTERNATIVE
~ SUBJECT TO CHANGE ~ SEPT. 2025 ~
SHEET 19 OF 22

0 100 200 300

LEGEND	
	GENERAL PURPOSE - OUTER EDGE OF TRAVELED WAY
	GENERAL PURPOSE - INNER EDGE OF TRAVELED WAY
	GENERAL PURPOSE - TAPER MERGE LINES
	CHOICE LINES - EDGE OF TRAVELED WAY
	CHOICE LINES - LANE LINES
	CHOICE LINES - EDGE OF SHOULDER
	CHOICE LINES - TAPER MERGE LINES
	PROPOSED CONCRETE BARRIER
	PROPOSED RETAINING WALLS
	ROADWAYS TO BE REMOVED
	PROPOSED NEW GENERAL PURPOSE ROADWAY PAVEMENT
	PROPOSED NEW CHOICE LANE ROADWAY PAVEMENT
	PROPOSED NEW OR WIDENED GENERAL PURPOSE BRIDGE
	PROPOSED NEW CHOICE LANE BRIDGE

 



PROJECT # R3BVAR-S0-051 | PIN 134727.01
RECOMMENDED PREFERRED
ALTERNATIVE
~ SUBJECT TO CHANGE – SEPT. 2025 ~
SHEET 20 OF 22

LEGEND

GENERAL PURPOSE - OUTER EDGE OF TRAVELED WAY

GENERAL PURPOSE - INNER EDGE OF TRAVELED WAY

GENERAL PURPOSE - INNER EDGE OF TRAVELED WAY

CHOICE LINES - EDGE OF TRAVELED WAY

CHOICE LINES - LANE LINES

CHOICE LINES - EDGE OF SHOULDER

CHOICE LINES - TAPER/MERGE LINES

PROPOSED CONCRETE BARRIER

PROPOSED RETAINING WALLS


ROADWAYS TO BE REMOVED

PROPOSED NEW GENERAL PURPOSE ROADWAY PAVEMENT

PROPOSED NEW CHOICE LANE ROADWAY PAVEMENT

PROPOSED NEW OR WIDENED GENERAL PURPOSE BRIDGE

PROPOSED NEW CHOICE LANE BRIDGE

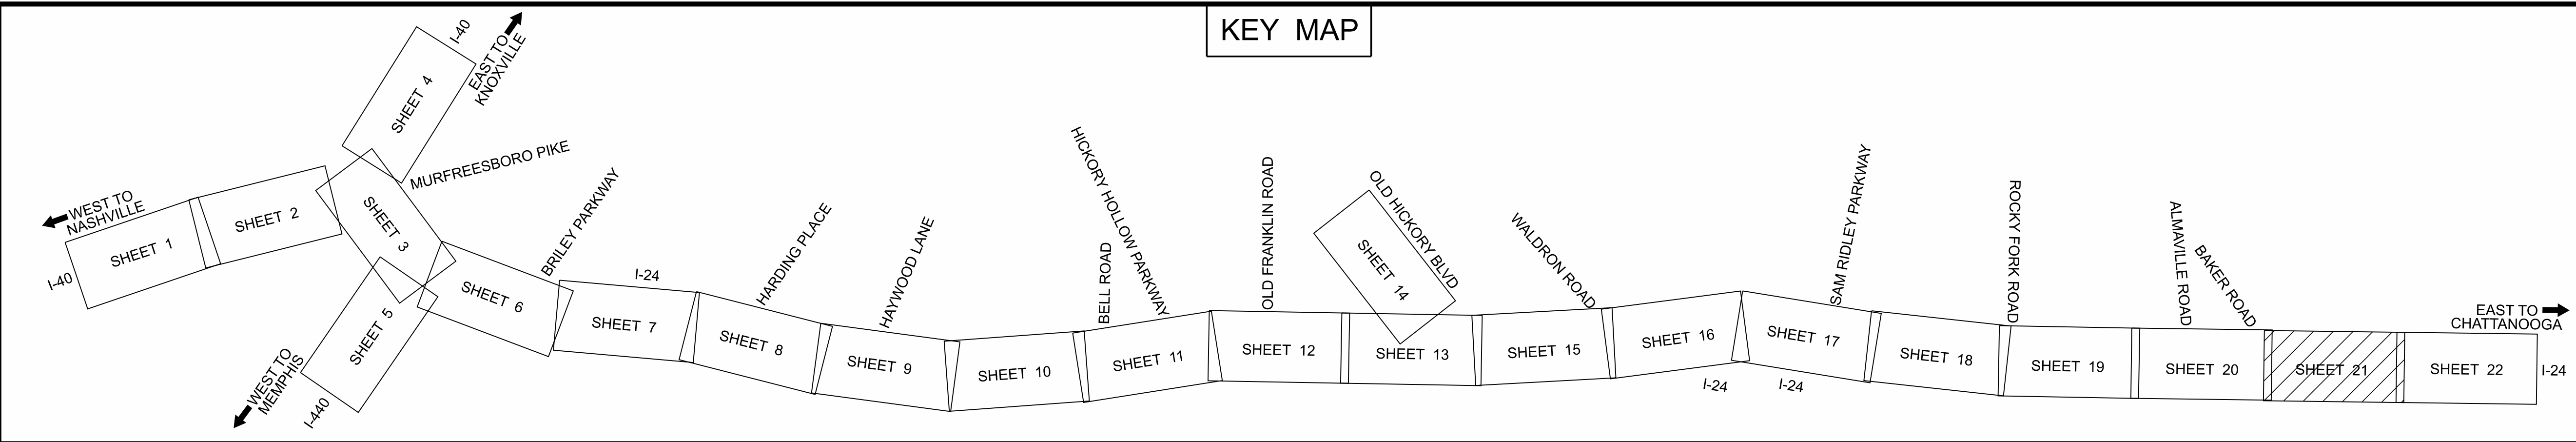



PROJECT # R3BVAR-S0-051 | PIN 134727.01
RECOMMENDED PERFERRED
ALTERNATIVE
~ SUBJECT TO CHANGE – SEPT. 2025 ~
SHEET 21 OF 22

0 100 200 300

LEGEND

- GENERAL PURPOSE - OUTER EDGE OF TRAVELED WAY
- GENERAL PURPOSE - LANE LINES
- GENERAL PURPOSE - INNER EDGE OF TRAVELED WAY
- GENERAL PURPOSE - TAPERMERGE LINES
- CHOICE LINES - EDGE OF TRAVELED WAY
- CHOICE LINES - LANE LINES
- CHOICE LINES - EDGE OF SHOULDER
- CHOICE LINES - TAPERMERGE LINES
- PROPOSED CONCRETE BARRIER
- PROPOSED RETAINING WALLS
- ROADWAYS TO BE REMOVED
- PROPOSED NEW GENERAL PURPOSE ROADWAY PAVEMENT
- PROPOSED NEW CHOICE LANE ROADWAY PAVEMENT
- PROPOSED NEW OR WIDENED GENERAL PURPOSE BRIDGE
- PROPOSED NEW CHOICE LANE BRIDGE

